

## H. M. S. "BLACK PRINCE".

#### **PROFILE.**

(AS FITTED).


SCALE:- 1/8" = 1 FOOT.

ORG N° 7.



PIGEON HOLE

MANAGER CONSTI: D

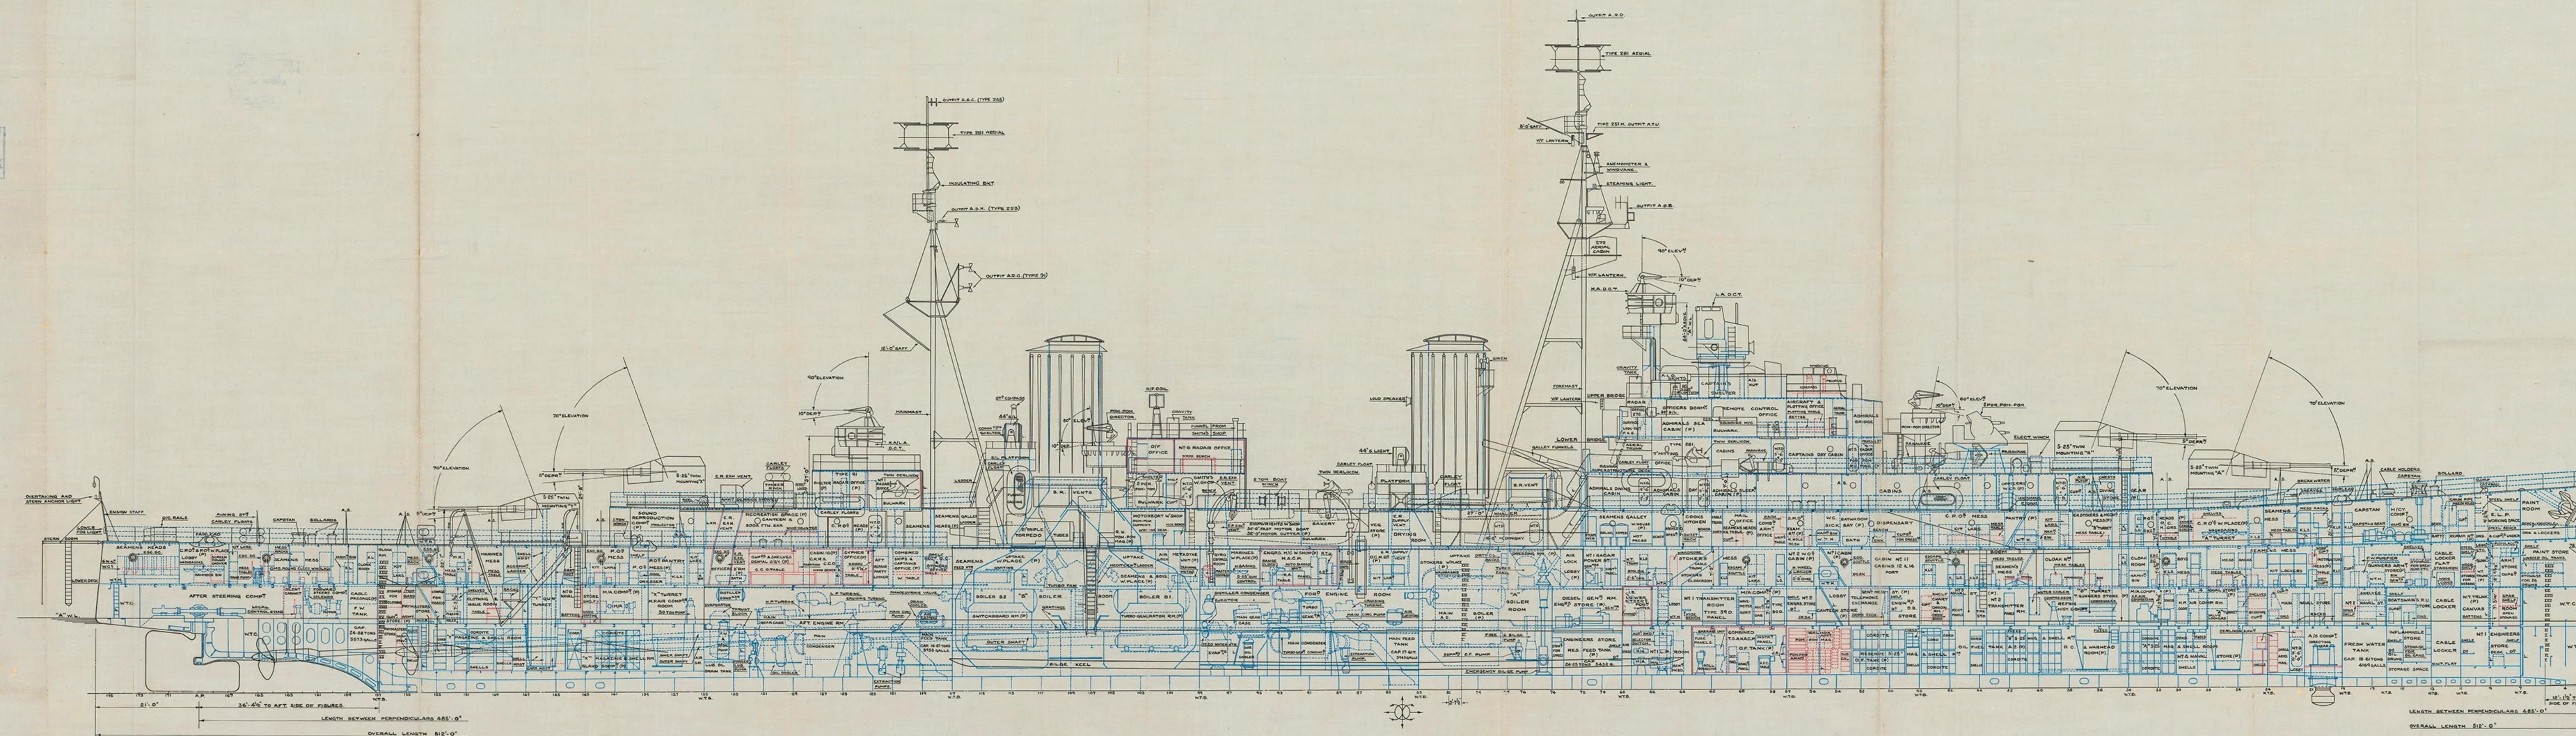


H. M. S. "BLACK PRINCE".  
FORECASTLE & SUPERSTRUCTURE DECKS.  
UPPER & LOWER BRIDGES ETC.

(AS FITTED).

SCALE: -  $\frac{1}{8}$ " = 1 FOOT.

DRG. NO. 1.

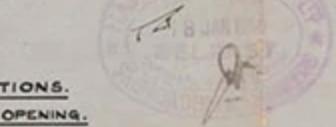

LIST OF ABBREVIATIONS:  
 A.O. ARCHED OPENINGS  
 A.S. ANNING STANCHIONS  
 B.S. BOOK SHELF  
 C.R.S. DRAWERS  
 E.H.P. ELECTRIC HEATER PANEL  
 F.B. FAN BRACKET  
 M.V. MUSHROOM TOP VENT  
 N.B. NOTICE BOARD  
 R.U. READY USE  
 T.C. TOILET CABINET  
 W.B. WASH BASIN  
 W.T.D. WEATHERTIGHT DOOR  
 W.T.K. WATER TIGHT HATCH  
 S.L. SIDE LIGHT  
 P.L. POLOING LAUNTRY


POM - POM R.U. MAGAZINE CONTENTS: SUPERSTRUCTURE DECK PORT FR'S 50% - 53	
DESCRIPTION	NO OFF.
AMMUNITION FOR POM - POM	285 BELTS.

DEVONPORT DOCKYARD

PIGEON HOLE

MANAGER CONSTY DEPT.


P.A.

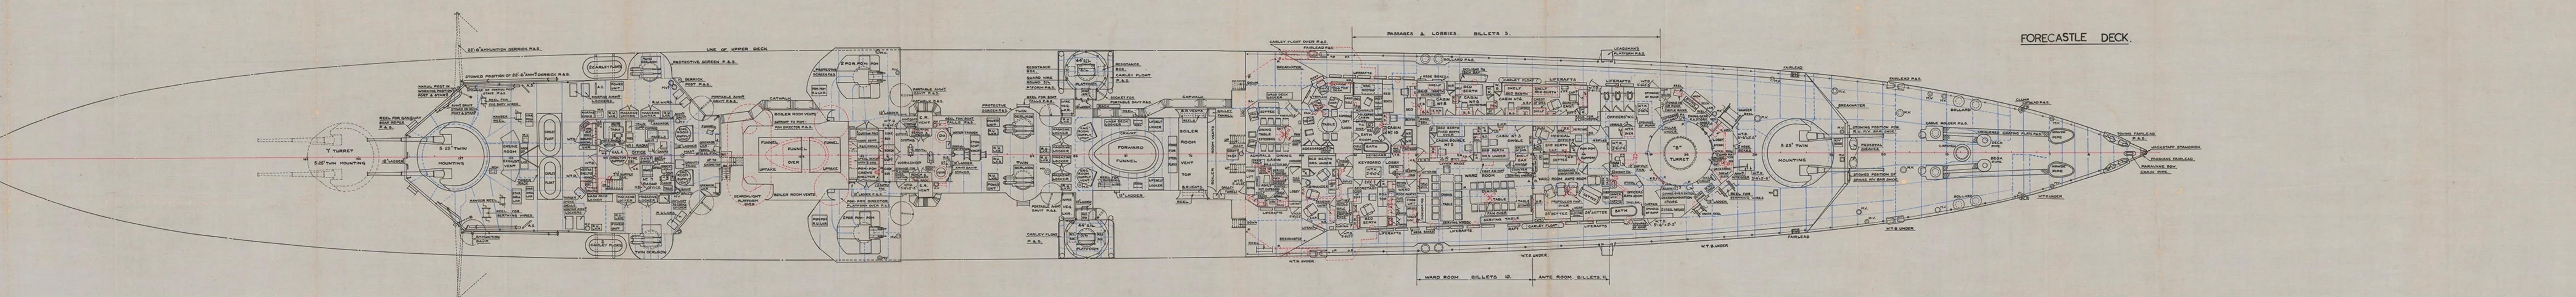

FORECASTLE DECK.

SUPERSTRUCTURE DECK.

LOWER BRIDGE.

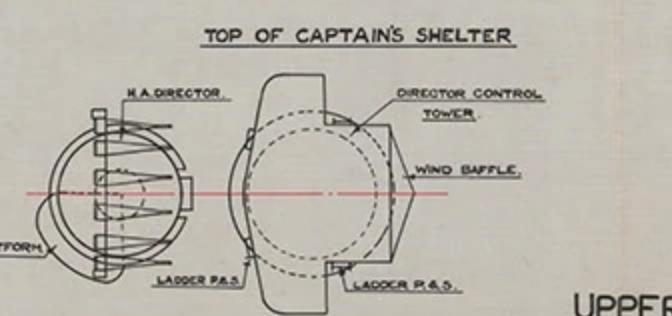

UPPER BRIDGE.